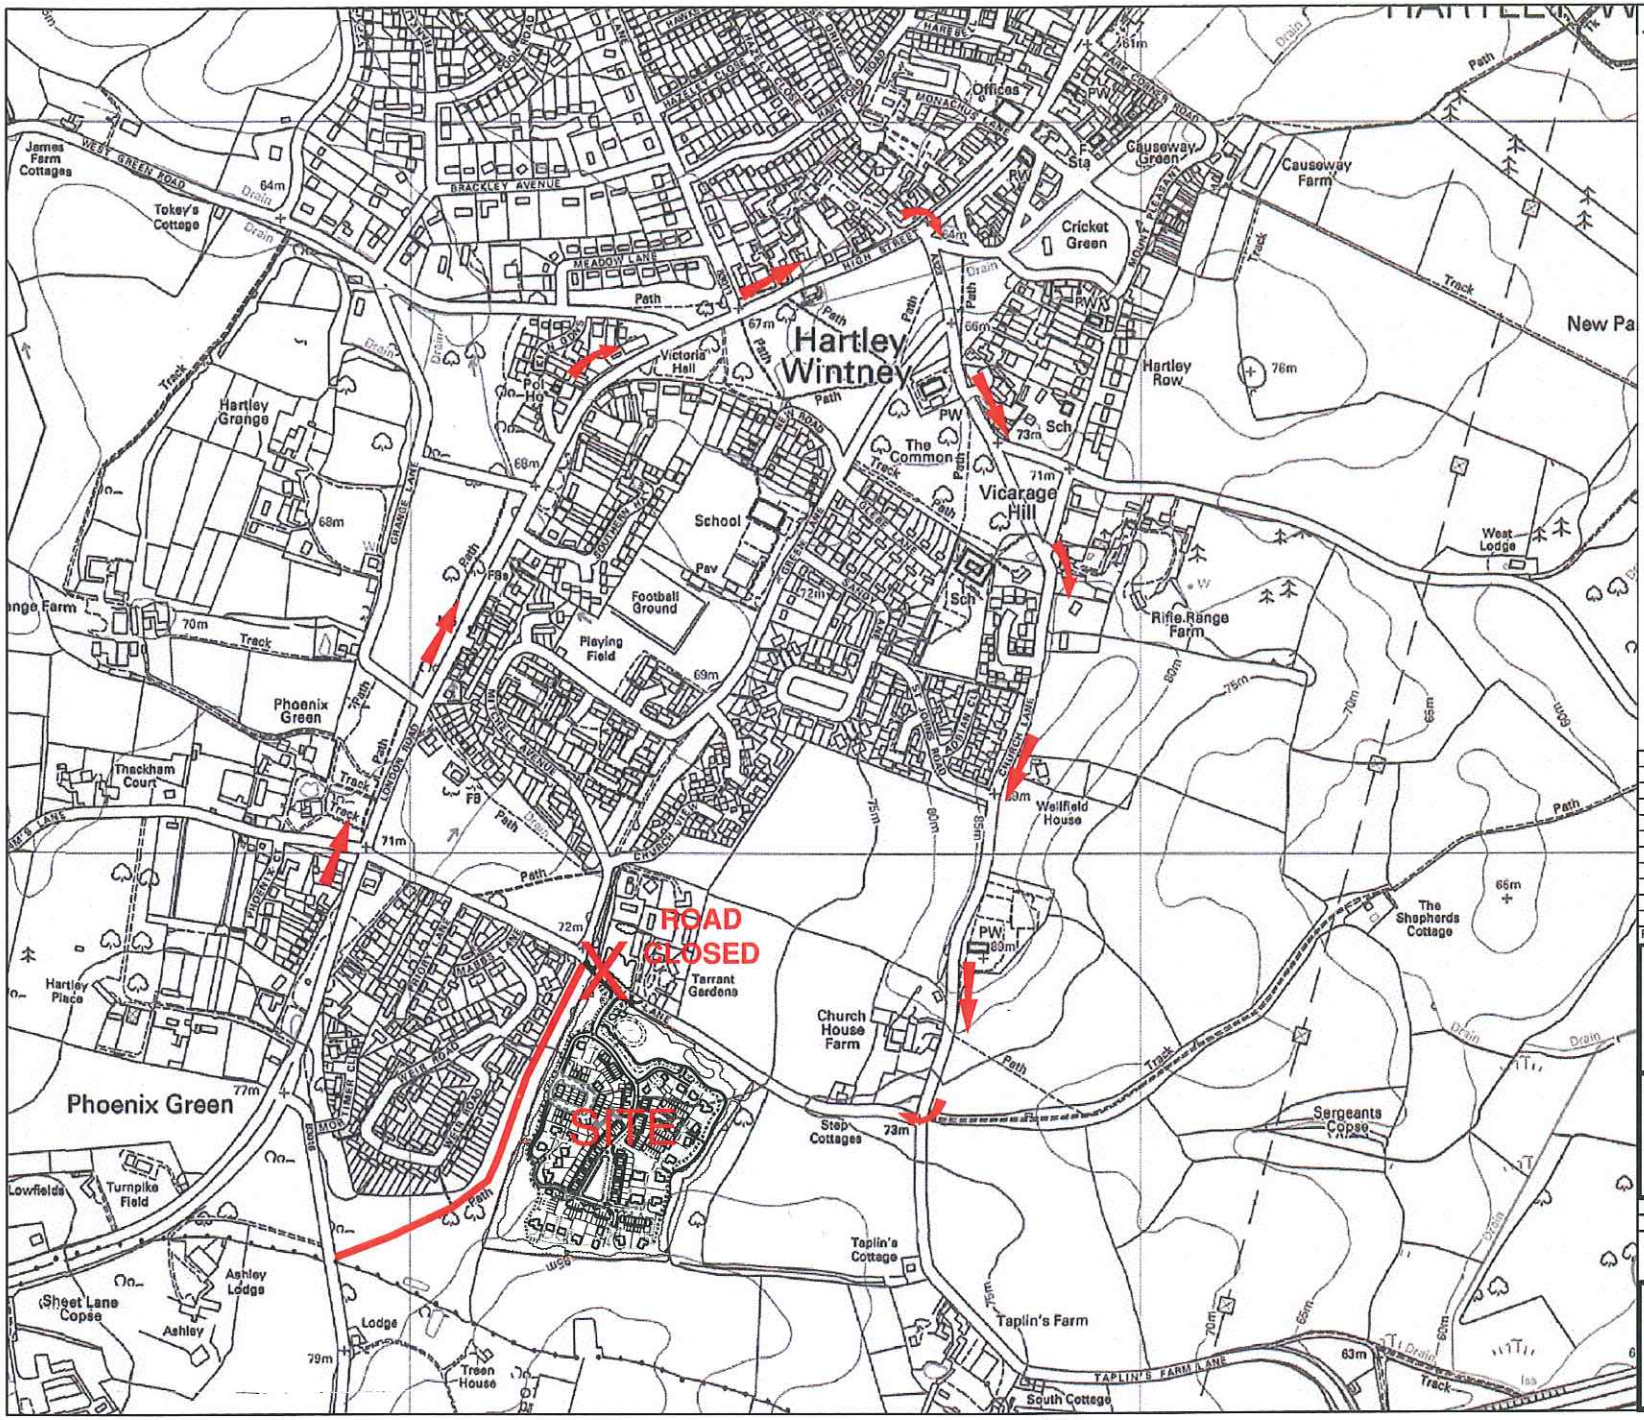

NOTES

N

DIVERSION ROUTE

Rev.	Date	Details	By	Chkd

Client:-

BARRATT HOMES
built around you

Site:-
DILLY LANE
HARTLEY WINTNEY
OFFSITE WORKS

Drawing Title:-
DIVERSION ROUTE

Date:	Mar.2010	Scales:	nts
Drawn:	SLW	Checked:	KMR

Drawing No. BSC/E3668/246

Rogers Cory Partnership
Civil, Structural and Architectural Consultants
the old school old school road
hook hampshire rg27 9nj
t 01256 769269 e mail@rcpconsultants.co.uk
f 01256 763048 w rcpconsultants.co.uk